

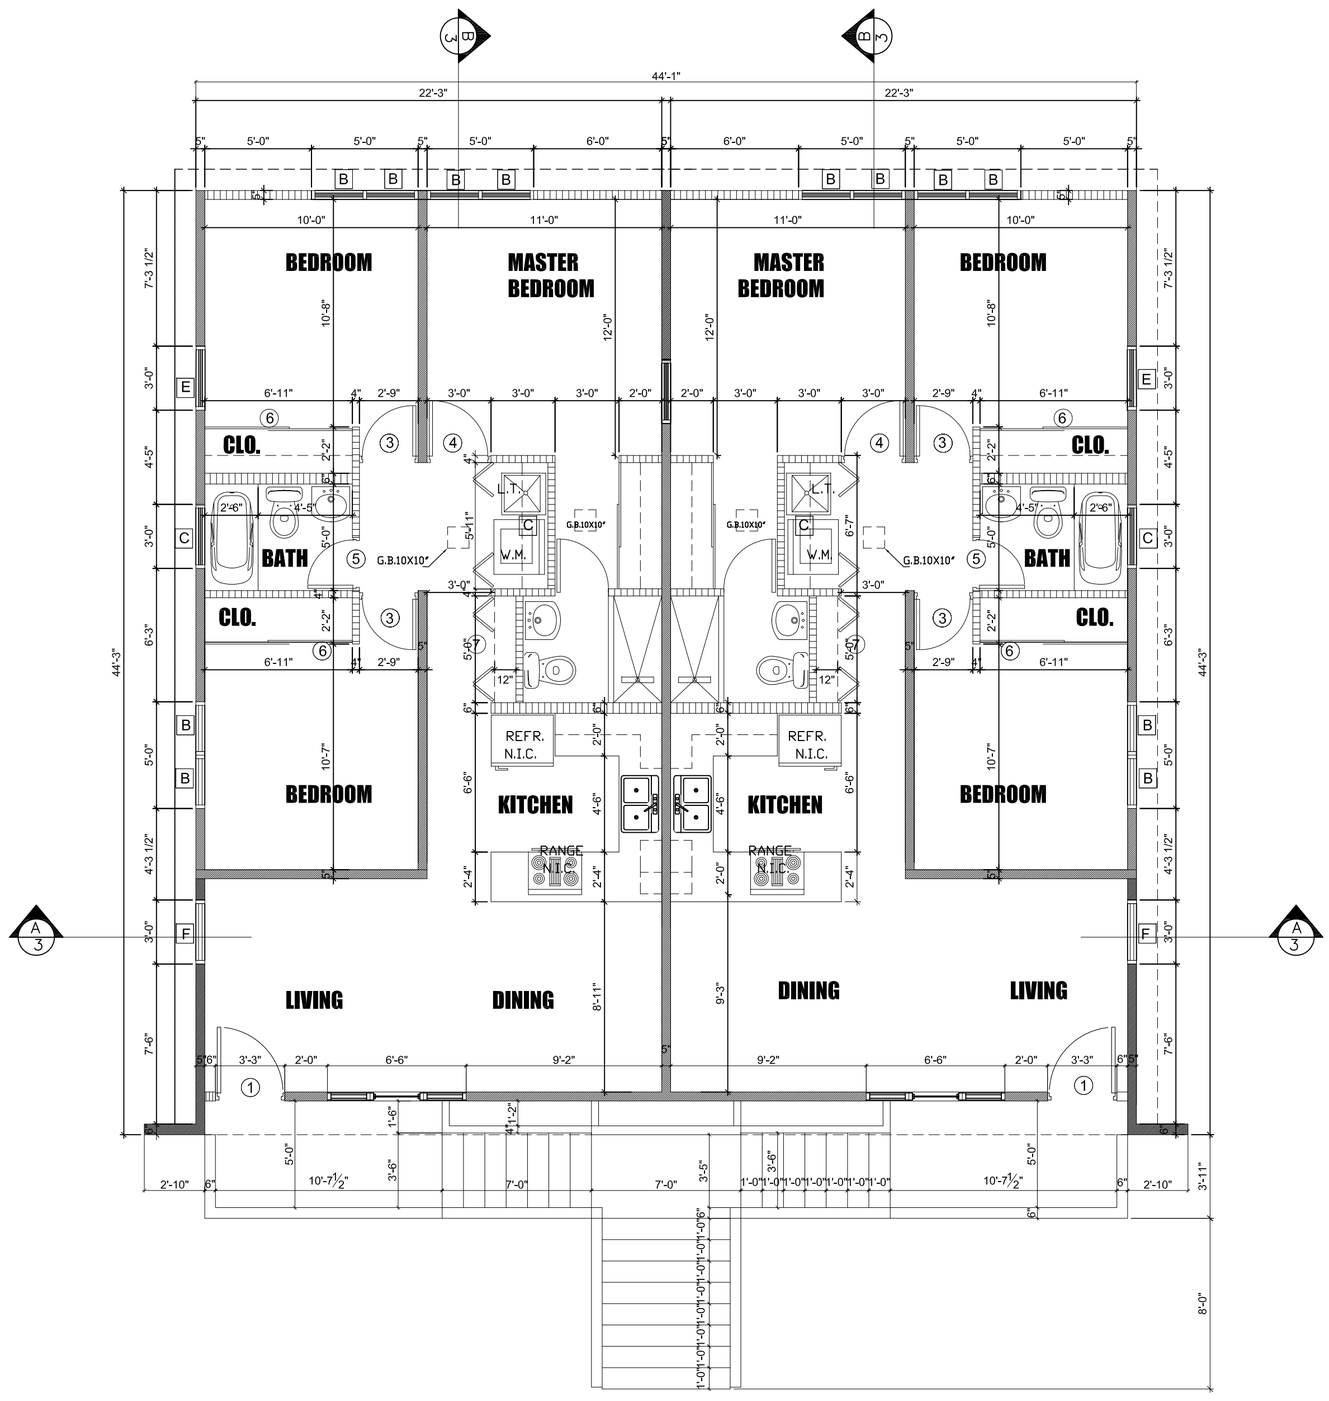


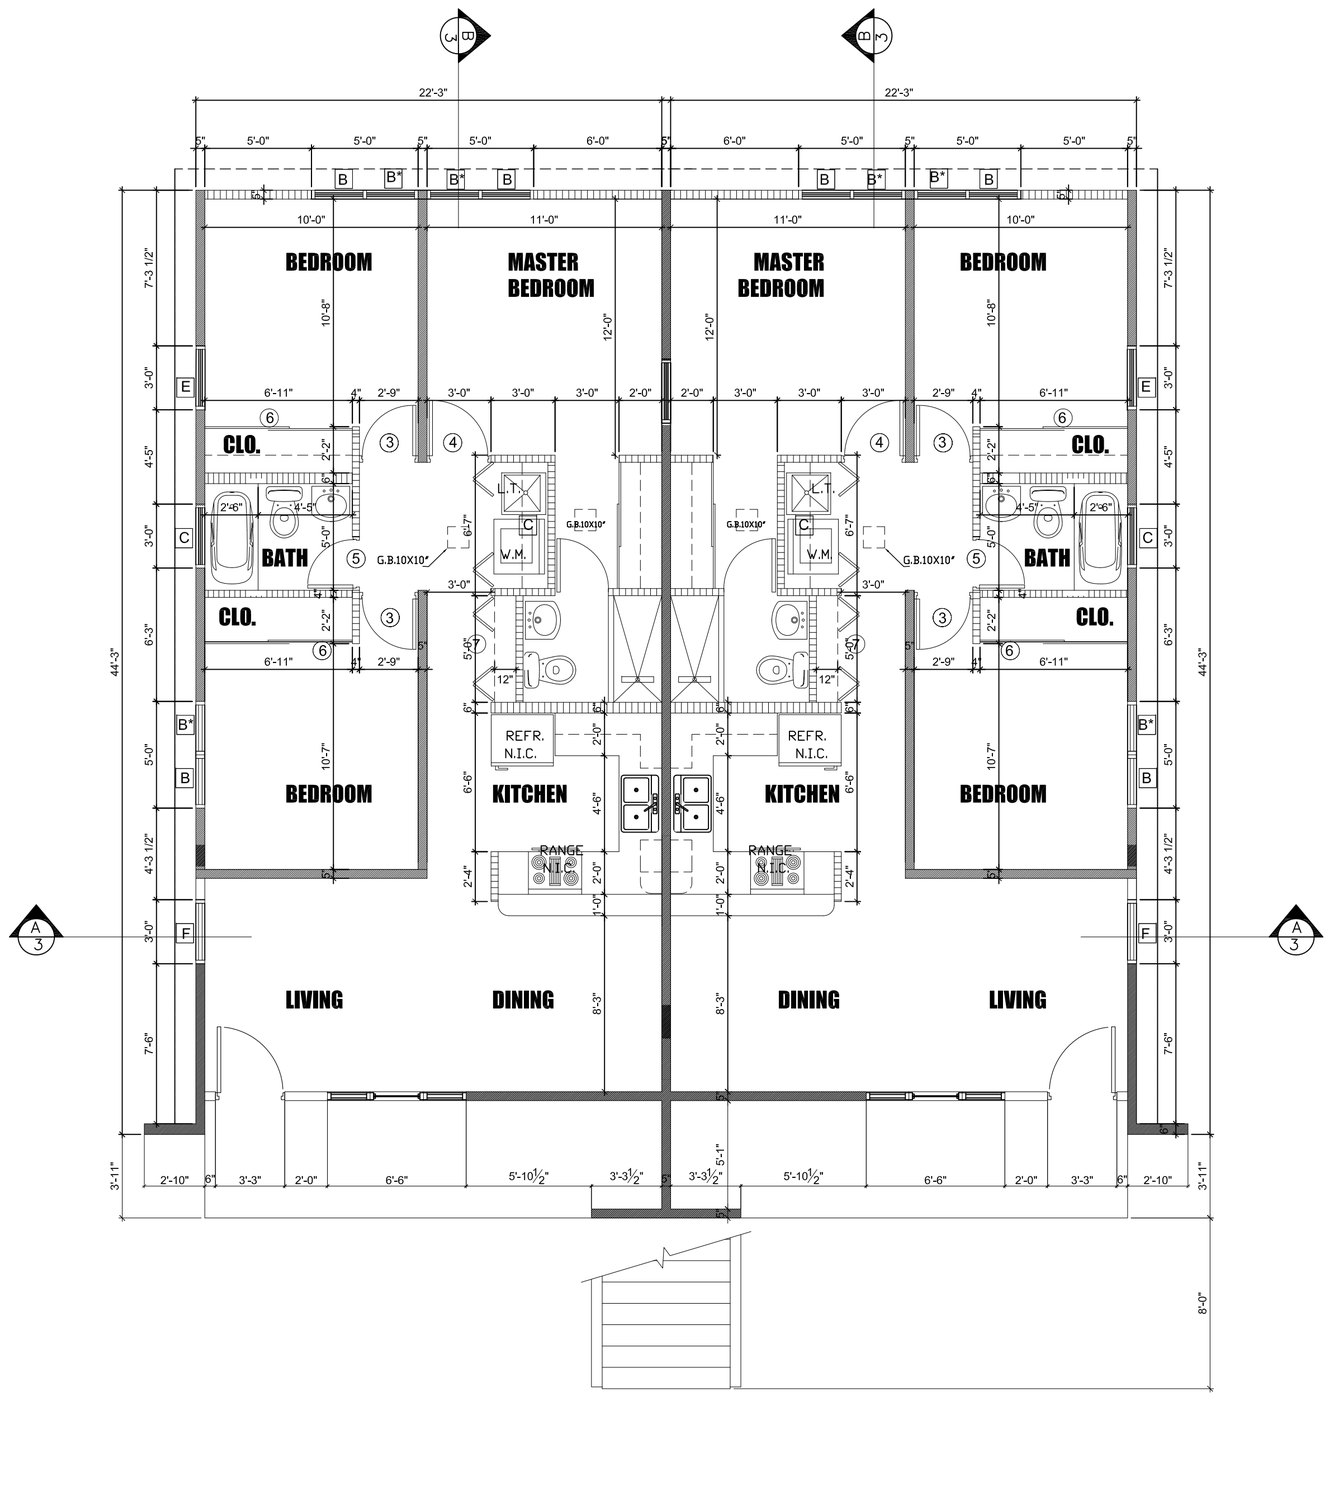

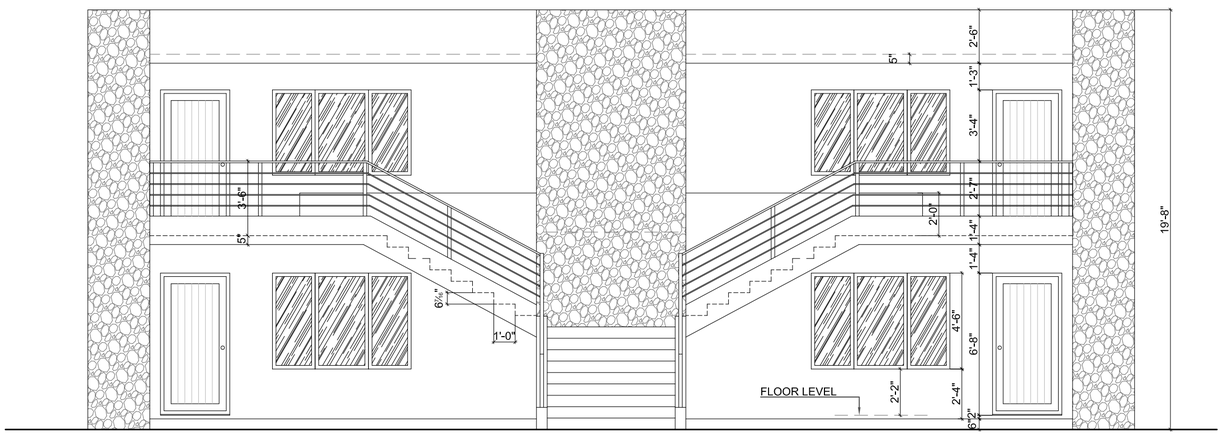

FRONT ELEVATION